

THE PORT AUTHORITY
OF NY & NJ

James J. [Signature]
Engineering Department



3/15/01 Drawings of Record
No. Date Revision Approved

Engineering Department
Design Division

The World Trade
Center

Electrical/HVAC
Upgrade Program

LOW VOLTAGE DISTRIBUTION

TWO WTC
ARCHITECTURAL

75TH FLOOR

WEST & EAST SIDE

REFLECTED CEILING
PLAN & SECTIONS




This drawing subject to conditions in contract.
All inventions, ideas, designs and methods
herein are reserved to Port Authority and
may not be used without its written consent.

S.C.&M.S. S.C.&S.P.P.
Designed by Drawn by Checked by

Date 10-4-93 Scale AS NOTED

Contract Number Drawing Number

WTC-804.041 A-10

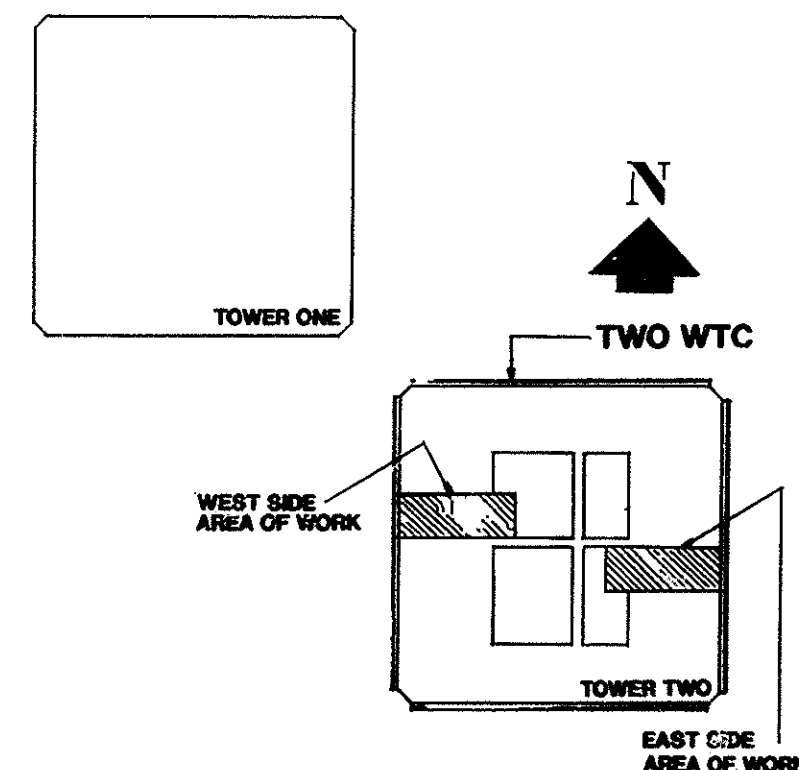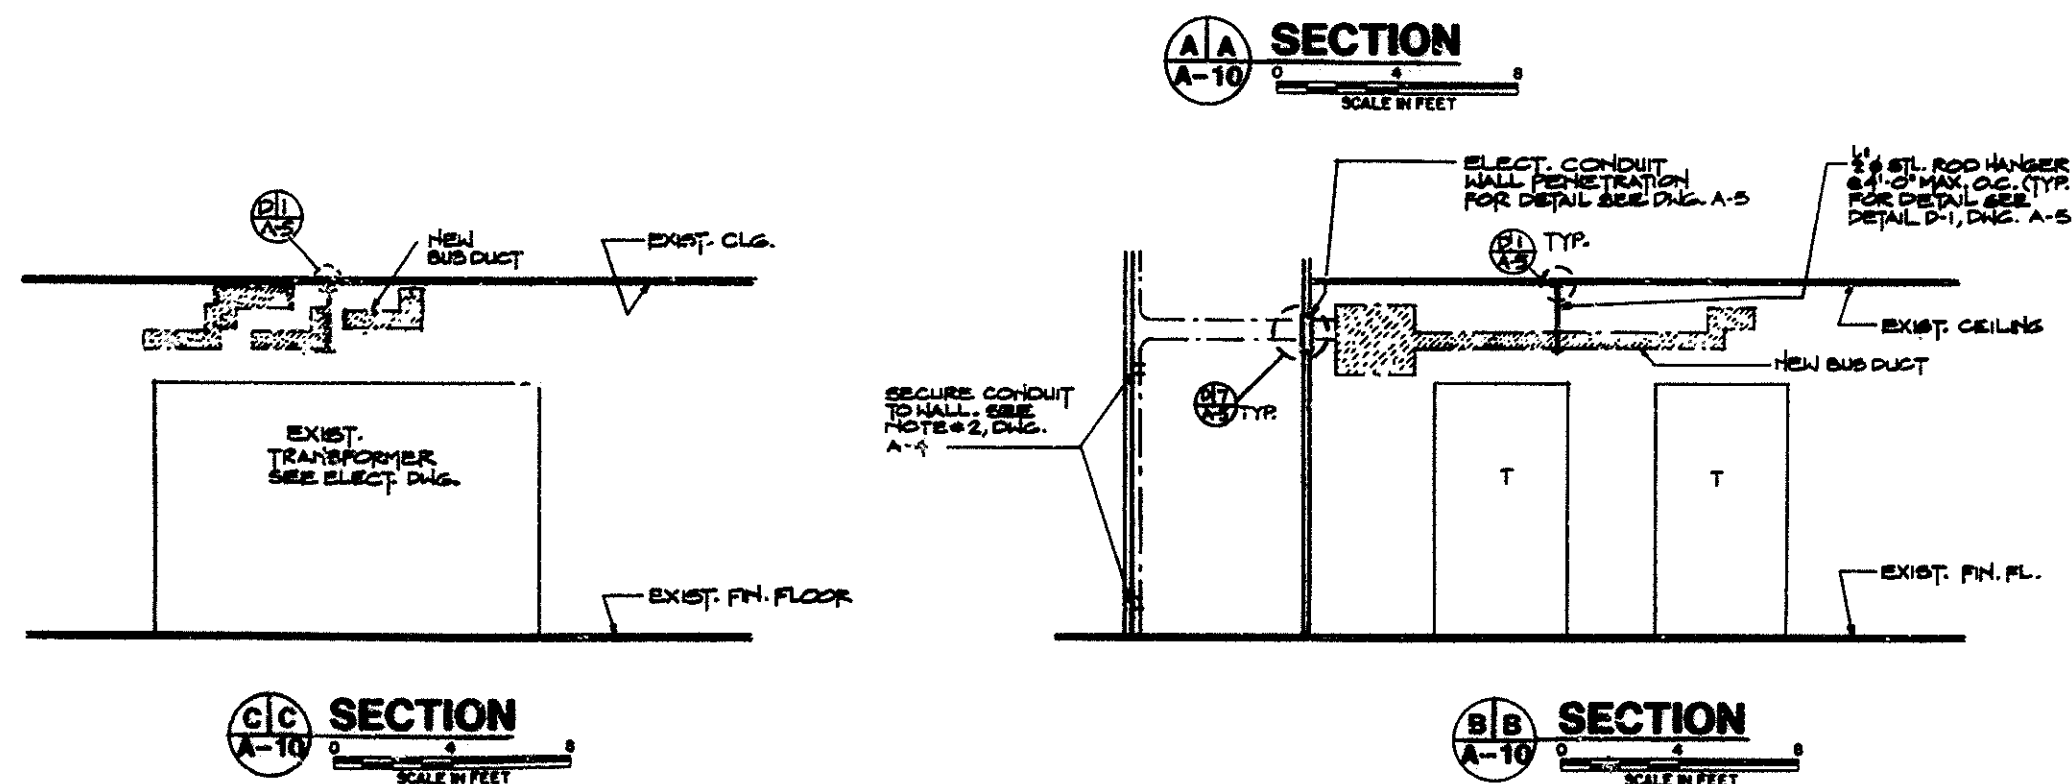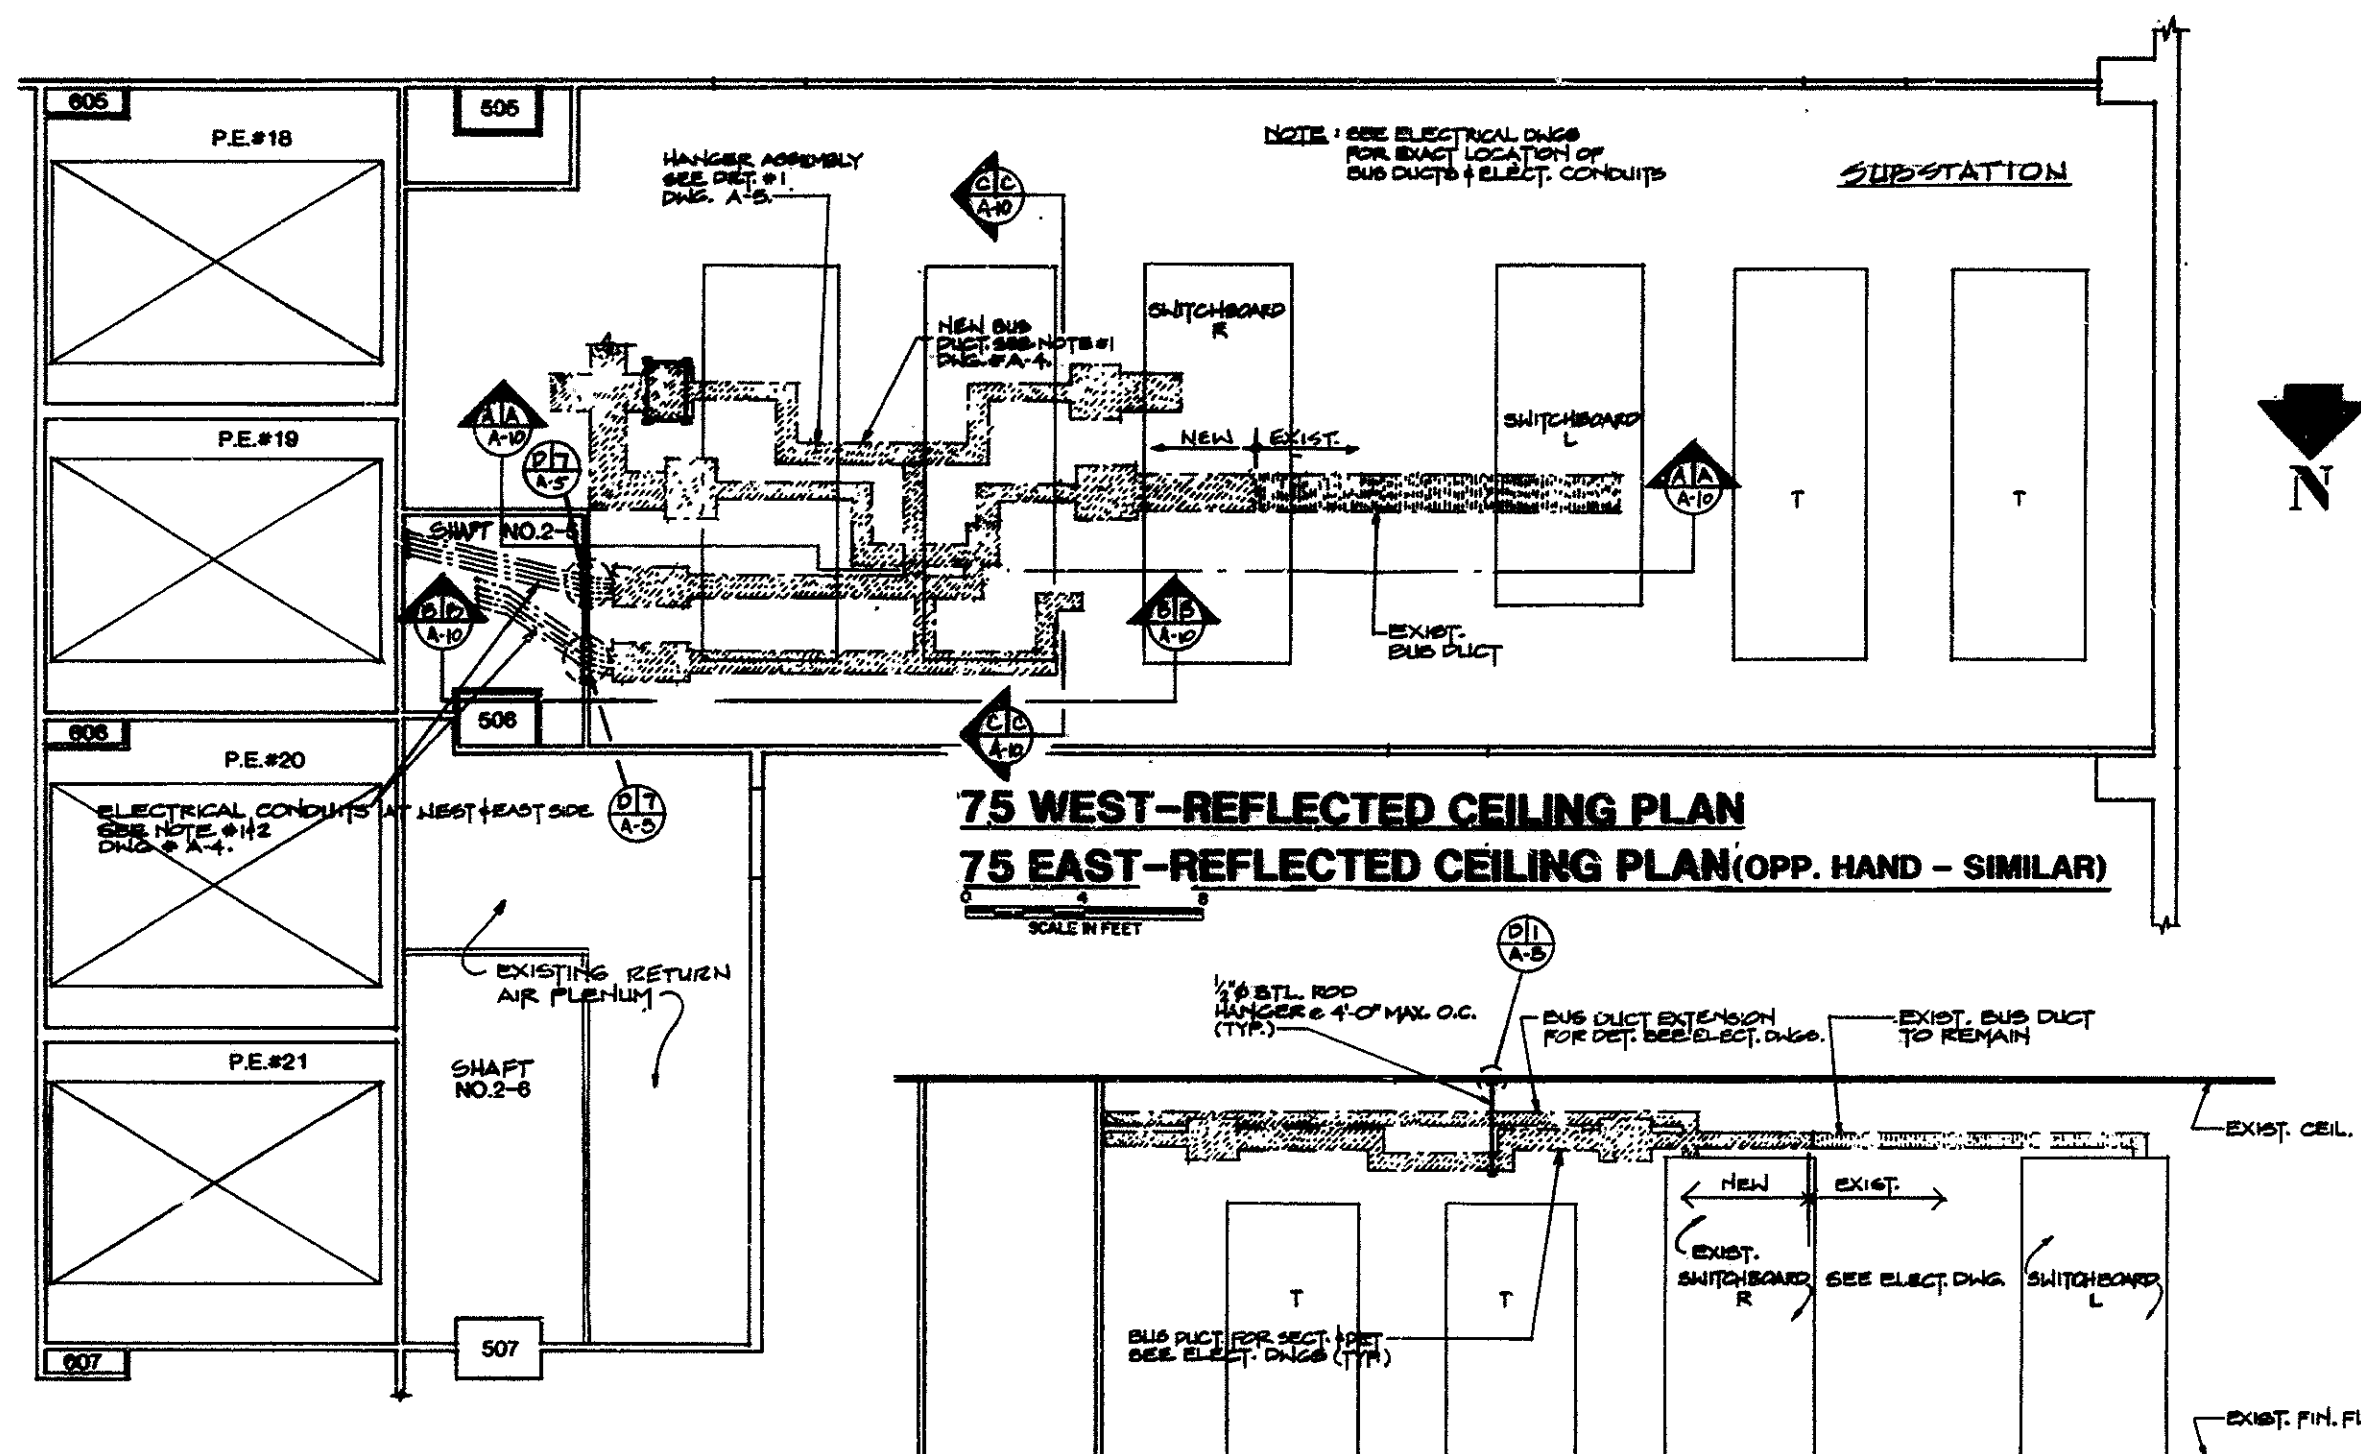

KEY PLAN
NO SCALE